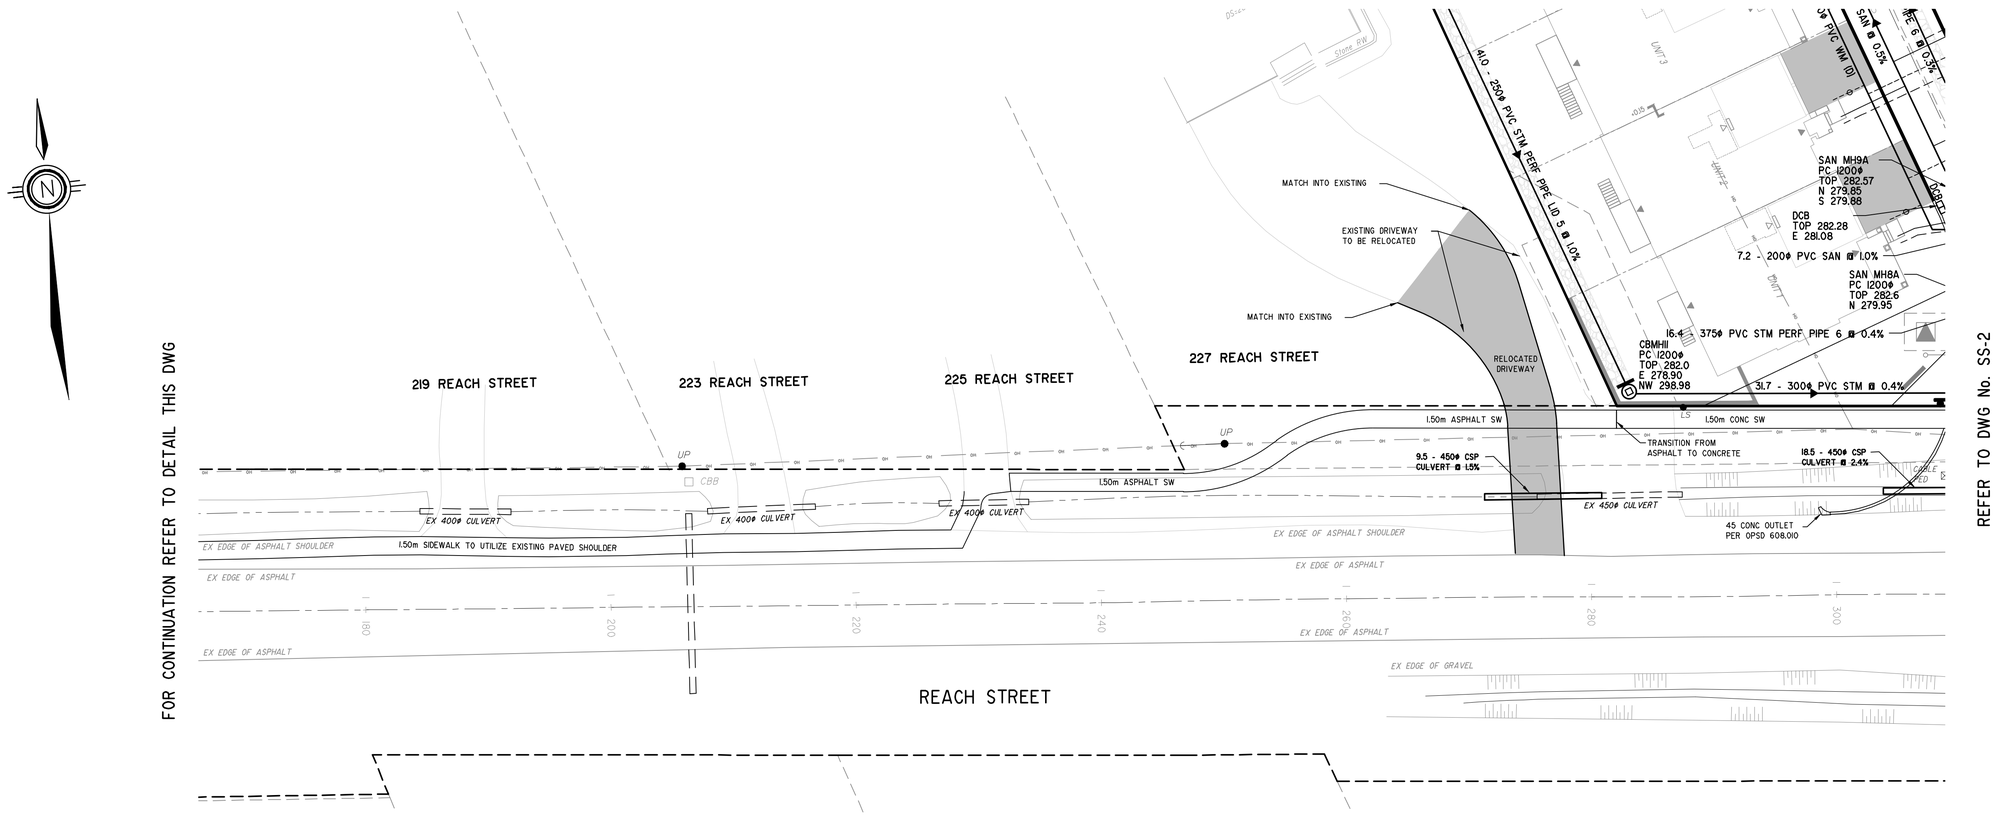

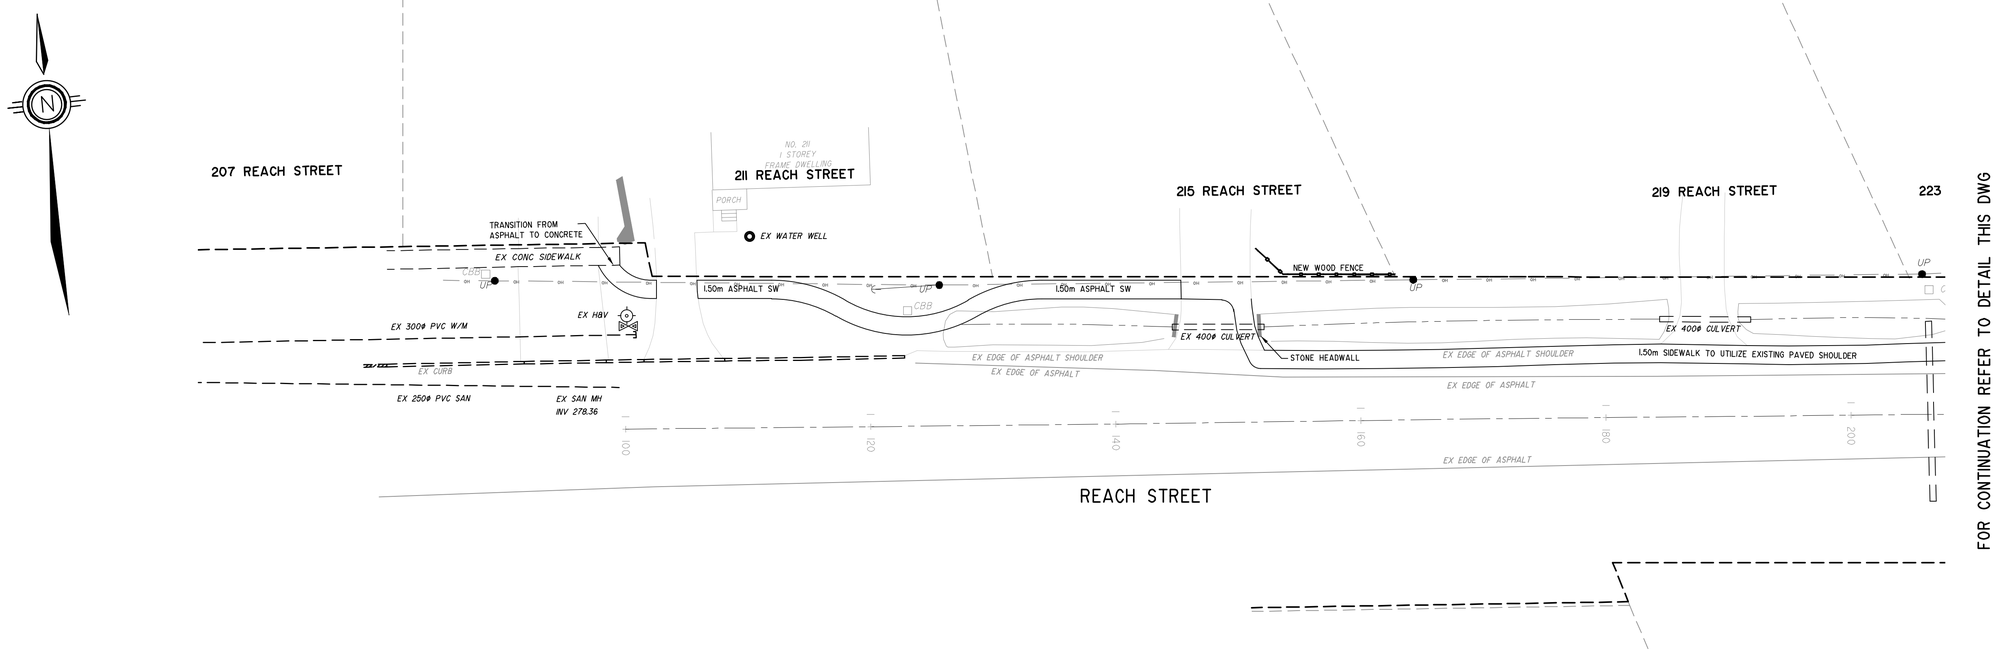

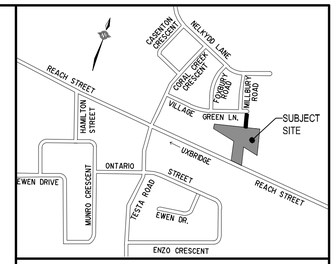

KEYMAP N.T.S.

LEGEND:

- CATCHBASIN/DOUBLE CATCHBASIN
- CATCHBASIN MANHOLE
- STORM SANITARY MANHOLE
- TRENCH PLUG PER OPSD802.095
- HYDRANT AND VALVE
- VALE AND BOX
- STORM/SANITARY/WATERMAIN SERVICE CONNECTIONS
- DOMESTIC WATERMAIN — 150ø PVC WM (D)
- FIRE WATERMAIN — 200ø PVC WM (F)
- HYDRO TRANSFORMER
- LIGHT STANDARDS (REFER TO RTG PLANS)
- TACTILE PLATE

NOTE:
FOR CROSS SECTIONAL VIEWS REFER TO DWG CSI
FOR CROSSING DATA REFER TO DWG SS

REVIEWED BY
TOWNSHIP OF UXBRIDGE

DATE

TOWNSHIP ENGINEER FOR THE TOWNSHIP OF UXBRIDGE

APPROVED BY
REGION OF DURHAM

DATE

BENCHMARK:
ELEVATIONS ARE GEODETIC AND REFERRED TO THE MTO MONUMENT NO. 778488, ELEVATION = 267.903 M.

NOTE: ALL DIMENSIONS AND ELEVATIONS IN METRES UNLESS NOTED OTHERWISE. ALL PIPE SIZES IN MILLIMETRES.

No.	REVISIONS TO DRAWING	BY	DATE	APPR.

ALL PREVIOUS ISSUES OF THIS DRAWING ARE SUPERSEDED

CLIENT
VENETIAN DEVELOPMENT GROUP

MUNICIPALITY
TOWNSHIP OF UXBRIDGE
REGION OF DURHAM

PROJECT TITLE
REACH STREET LANDS

SHEET TITLE
SITE SERVICING PLAN
REACH STREET

SABOURIN KIMBLE & ASSOCIATES LTD. CONSULTING ENGINEERS

LICENSED PROFESSIONAL ENGINEER
W. J. LeMAISTRE
15/10/2021
PROVINCE OF ONTARIO

DESIGNED	DRAWN	CHECKED
KLD	RAV	WJL

SCALE SCALE 1:250 DATE OCTOBER 2021

PROJECT NUMBER 17:386 DWG. NUMBER SS-4

T-Number

CAD FILE: P:\17\386\Drawing Files\Phase 1\386 Base SS1-3.dwg