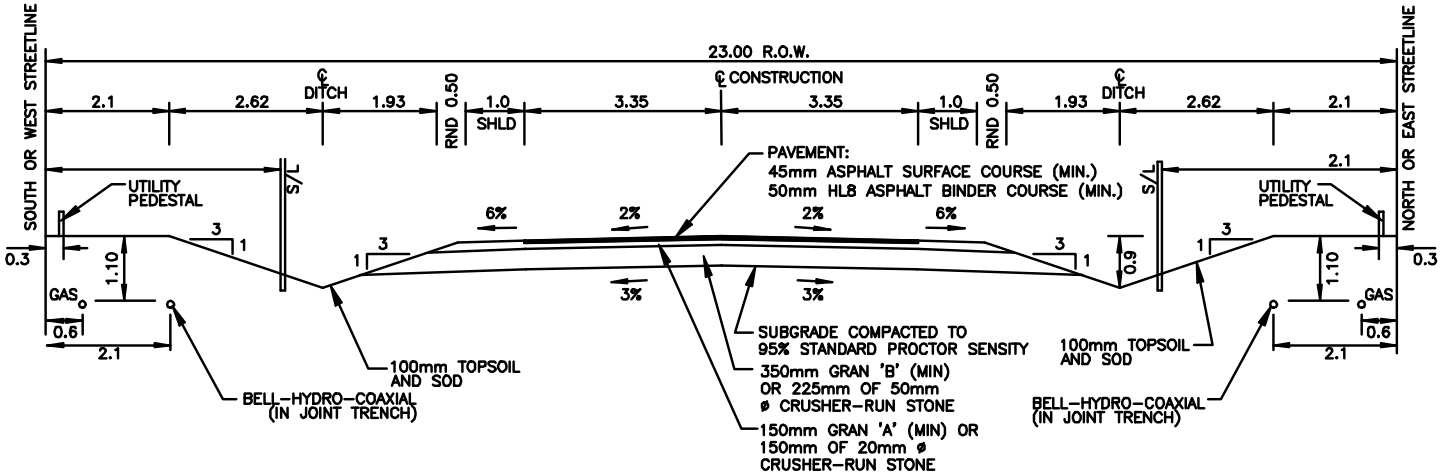

NOTE:
1. ALL GRANULAR MATERIALS TO BE COMPACTED TO 100% STANDARD PROCTOR DENISTY.
2. LONGITUDINAL ROADSIDE DITCH GRADES SHALL BE A MINIMUM OF 1% OR A MAXIMUM OF 3.5%
3. R.O.W. LIMIT GRADE TO BE SET 150mm MIN. TO 300mm MAX. ABOVE FINISHED CROWN ELEVATION OF ROAD.
4. ALL DIMENSIONS ARE IN MILLIMETRES OR METRES.
5. GAS MAIN MAY BE LOCATED WITHIN THE JOINT TRENCH 2.1m FROM THE PROPERTY LINE IF APPROVED BY THE TOWNSHIP OF UXBRIDGE AND ALL UTILITIES WITHIN THE JOINT TRENCH.

APPROVED

REVISION	DATE OF REVISION
1	MAY, 2005

TOWNSHIP OF UXBRIDGE

RURAL LOCAL ROAD SECTION
WITH OPEN DITCHES

DATE OF ISSUE JANUARY 1999

DRAWING No. US-201